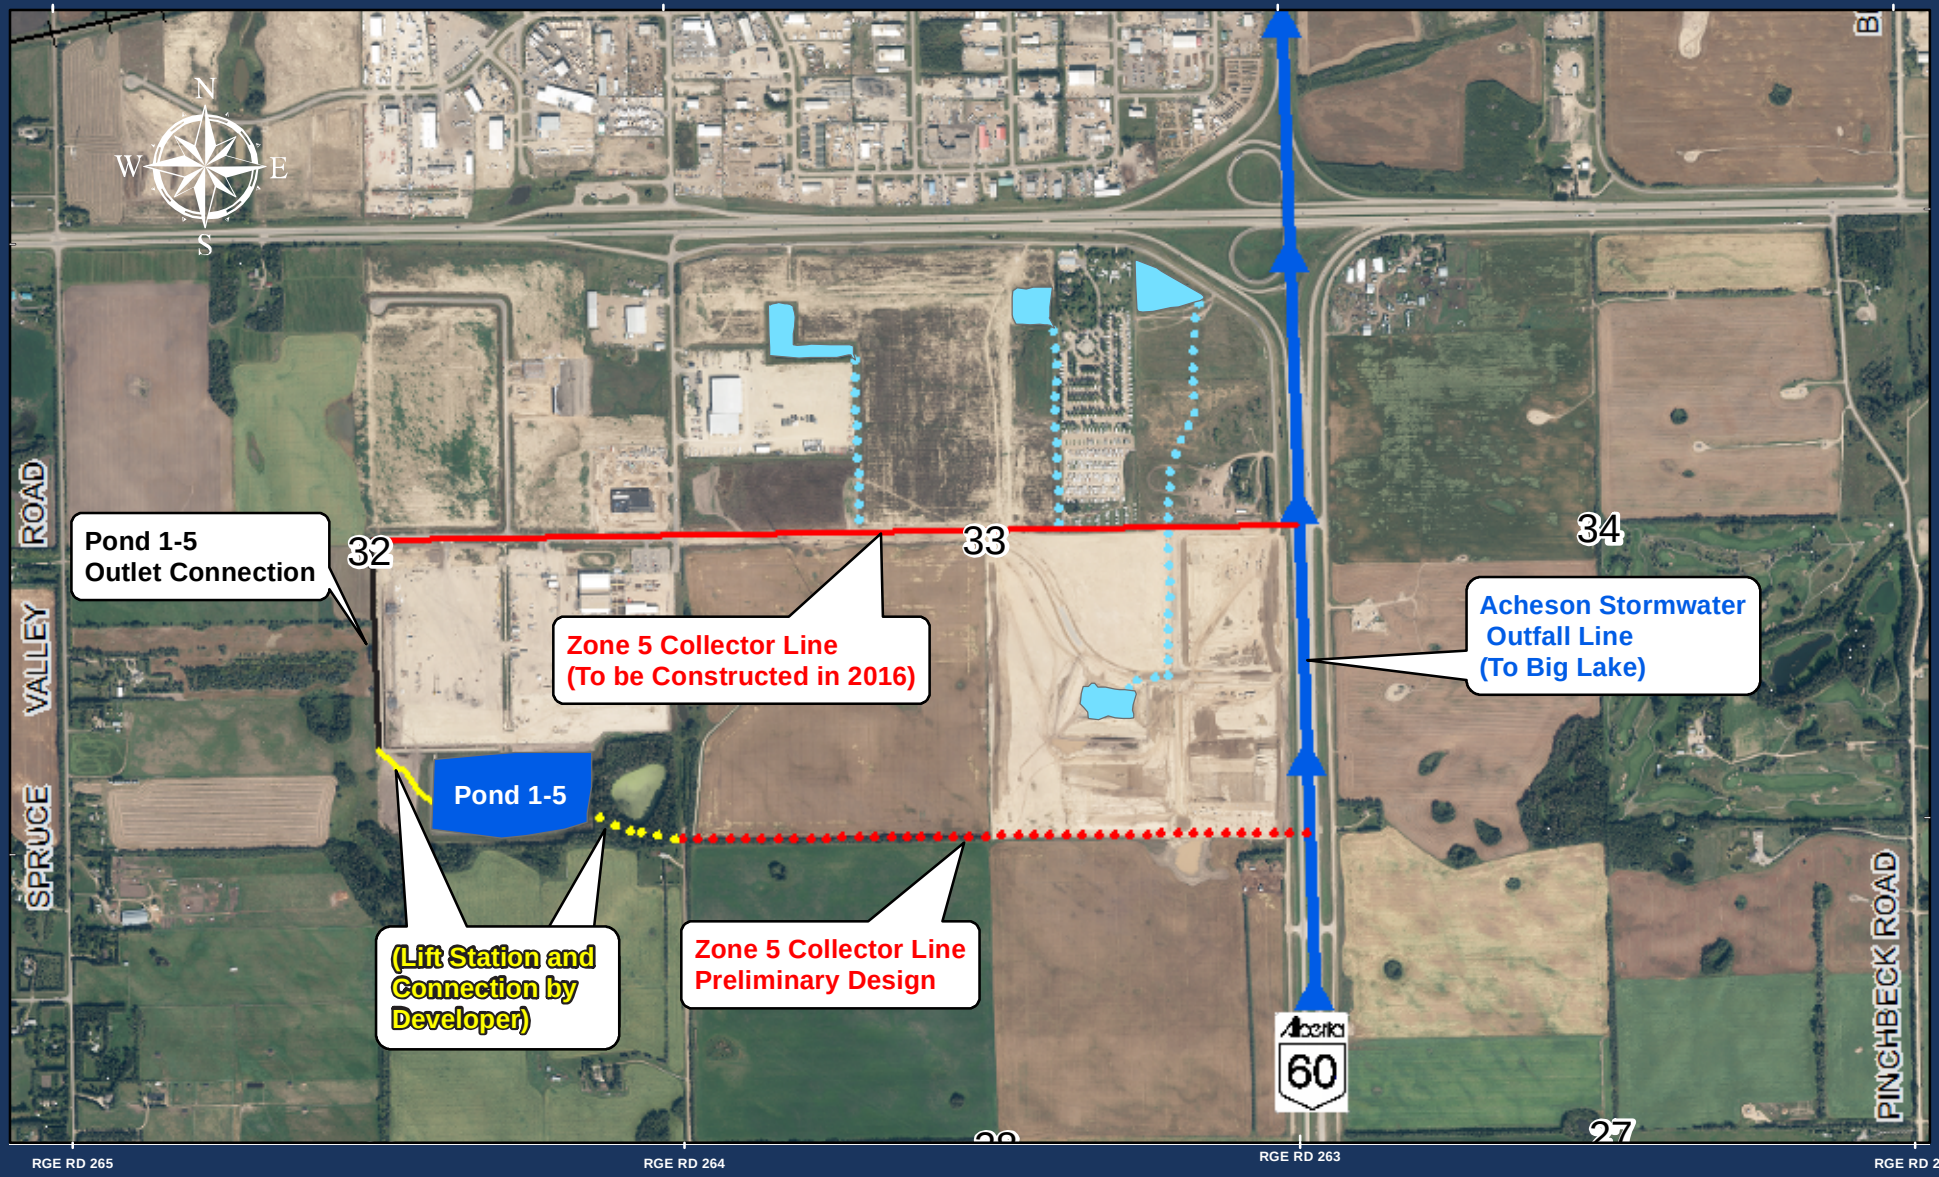

ENGINEERING SERVICES

1:20,000

Acheson Stormwater System

Connection to Pond 1-5

parkland county

Drawn by: MYL

2015-11-12