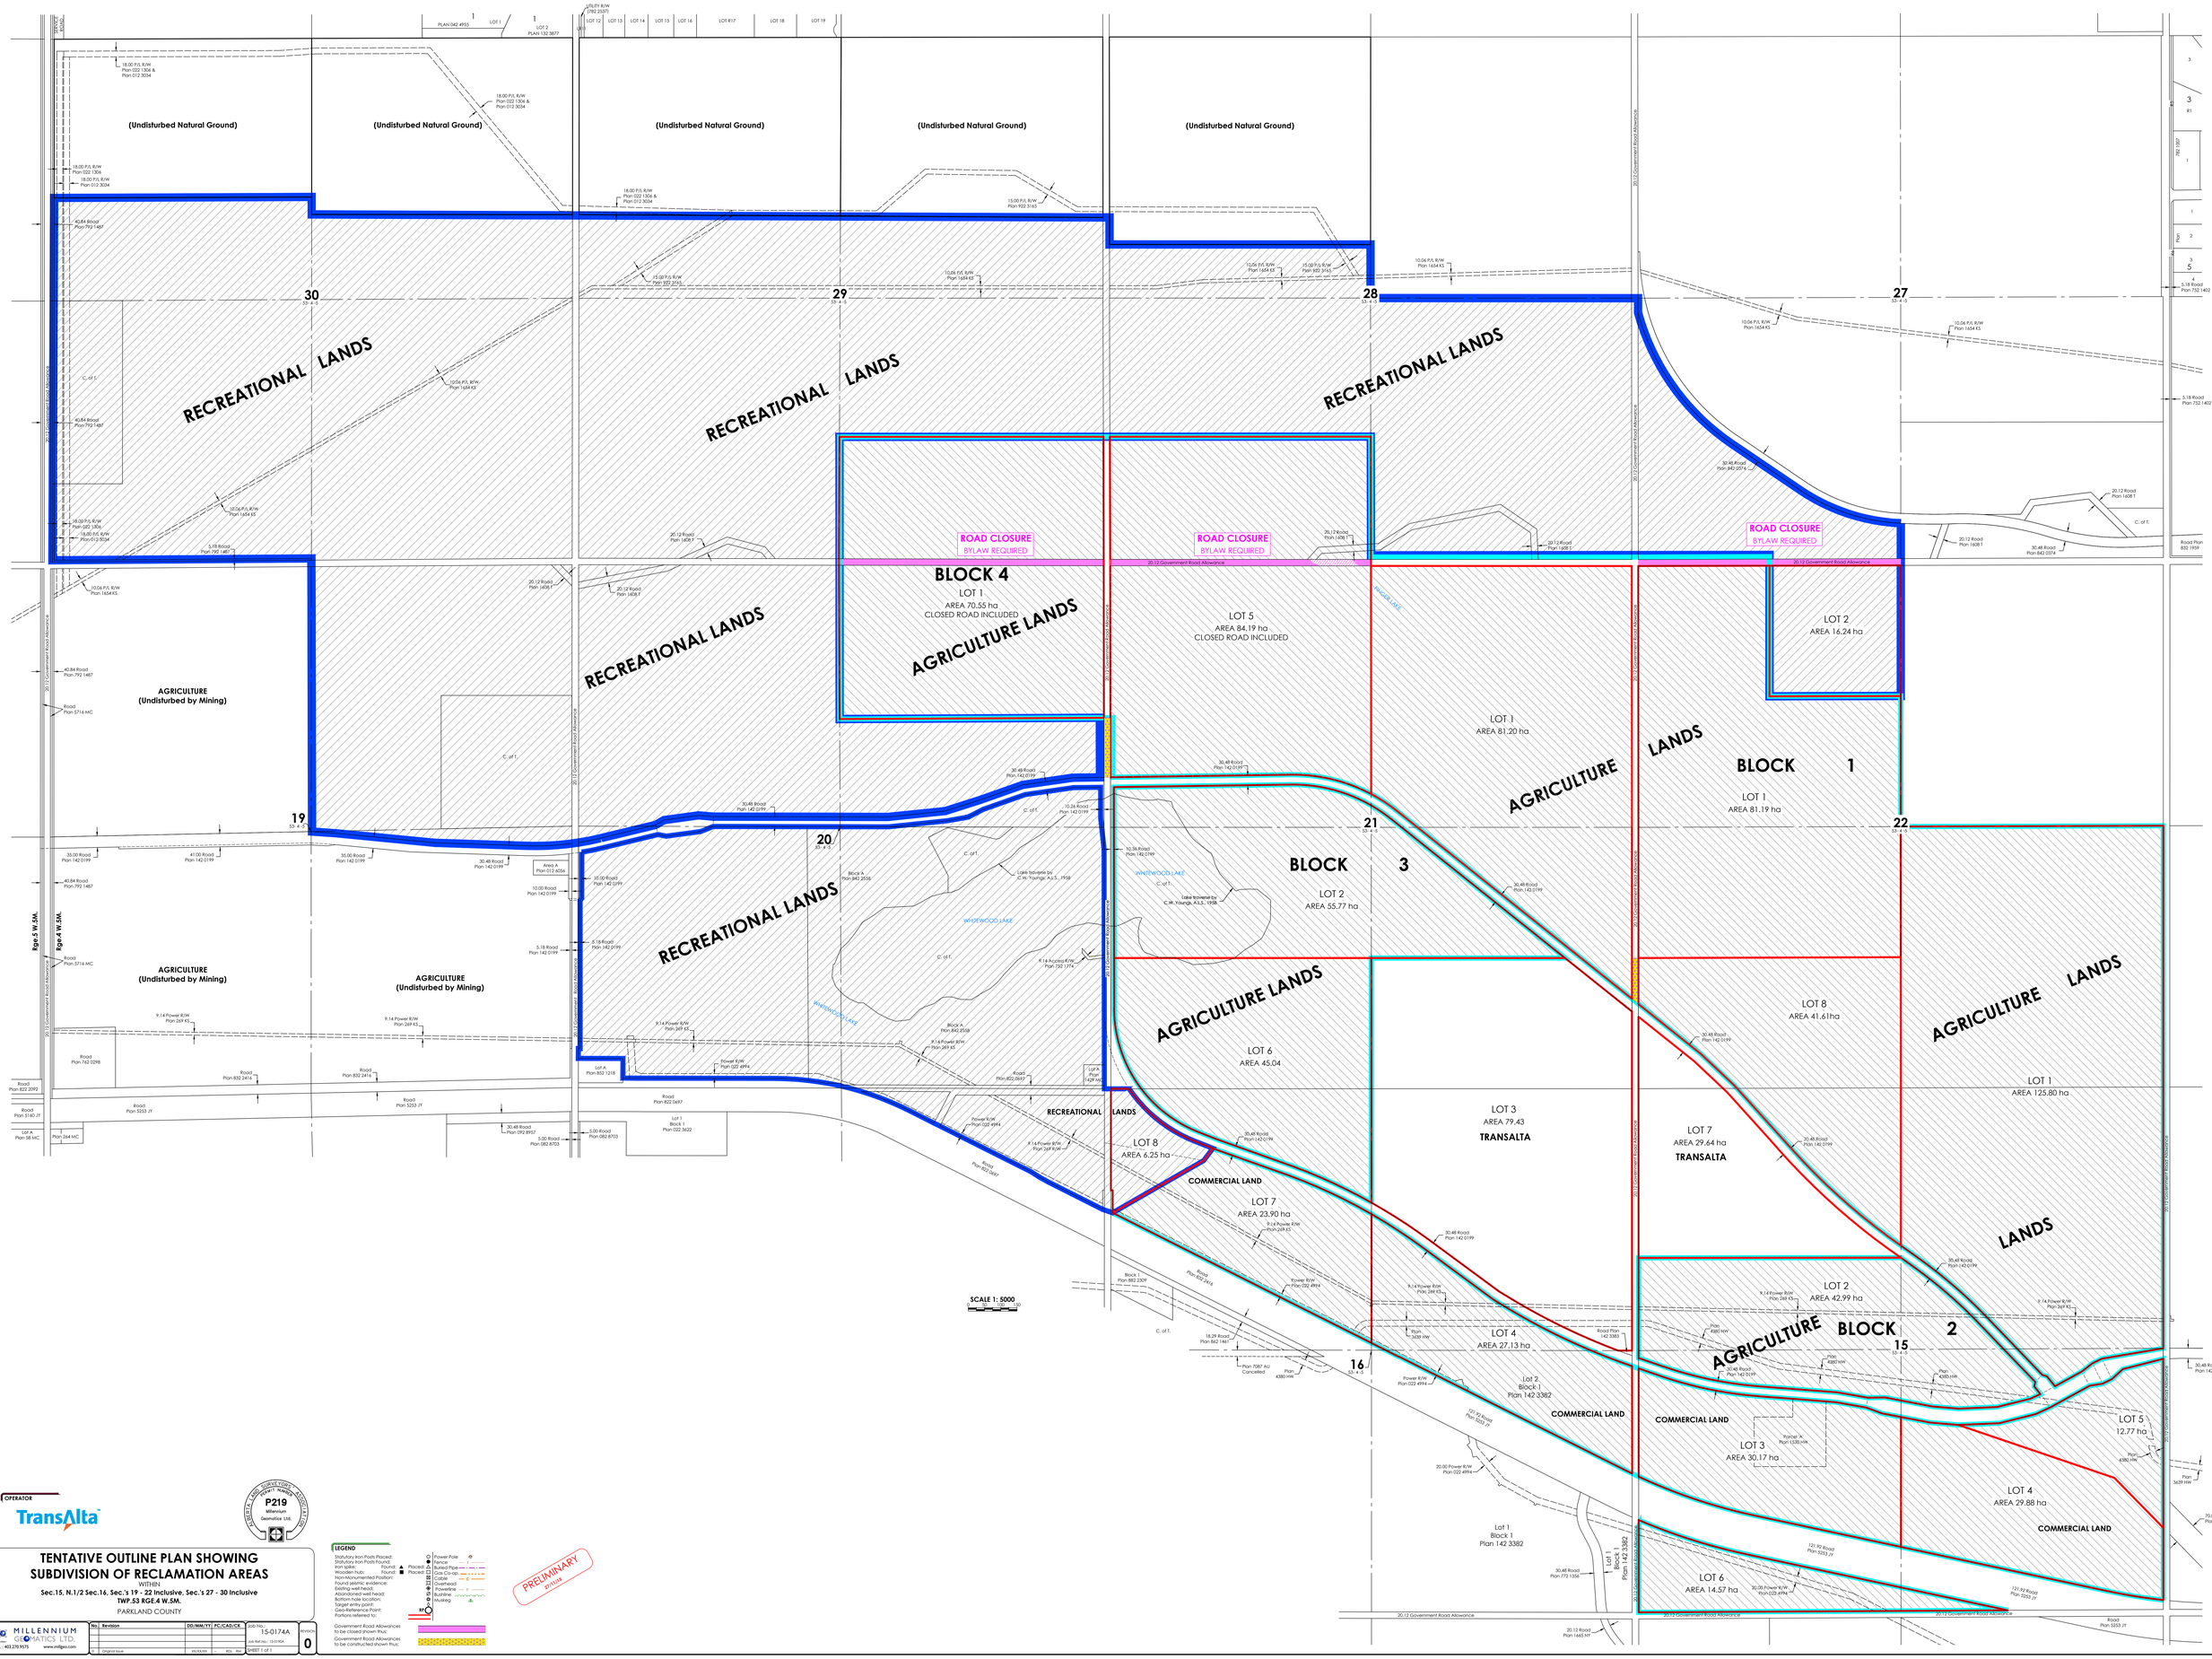

OPERATOR

TransAlta

P219
Millennium
Geomatics Ltd.

TENTATIVE OUTLINE PLAN SHOWING SUBDIVISION OF RECLAMATION AREAS

WITHIN

Sec.15, N.1/2 Sec.16, Sec.'s 19 - 22 Inclusive, Sec.'s 27 - 30 Inclusive
TWP.53 RGE.4 W.5M.

PARKLAND COUNTY

LEGEND

Statutory Iron Posts Placed:
Statutory Iron Posts Found:
Iron spike: Found: ▲ Placed: △
Wooden hub: Found: ■ Placed: □
Non-Monumented Position:
Found seismic evidence:
Found Iron Pipe:
Abandoned well head:
Bottom hole location:
Target entry point:
Geo-Reference Point:
Portions referred to:

Power Pole
Fence
Buried Pipe
Gas Co-op.
Cable
Overhead
Powerline
Buriing
Walkig

Government Road Allowances to be closed shown thus:

Government Road Allowances to be constructed shown thus:

PRELIMINARY
07/11/15

MILLENNIUM GEOMATICS LTD.
Tel.: +403.270.9575 www.milligeo.com

No.	Revision	DD/MM/YY	FC/CAD/CK
0	Original Issue	09/05/08	RDL RM

JOB No.: 15-0174A
JOB FILE No.: 15-0174A
SHEET 1 of 1

REVISION 0