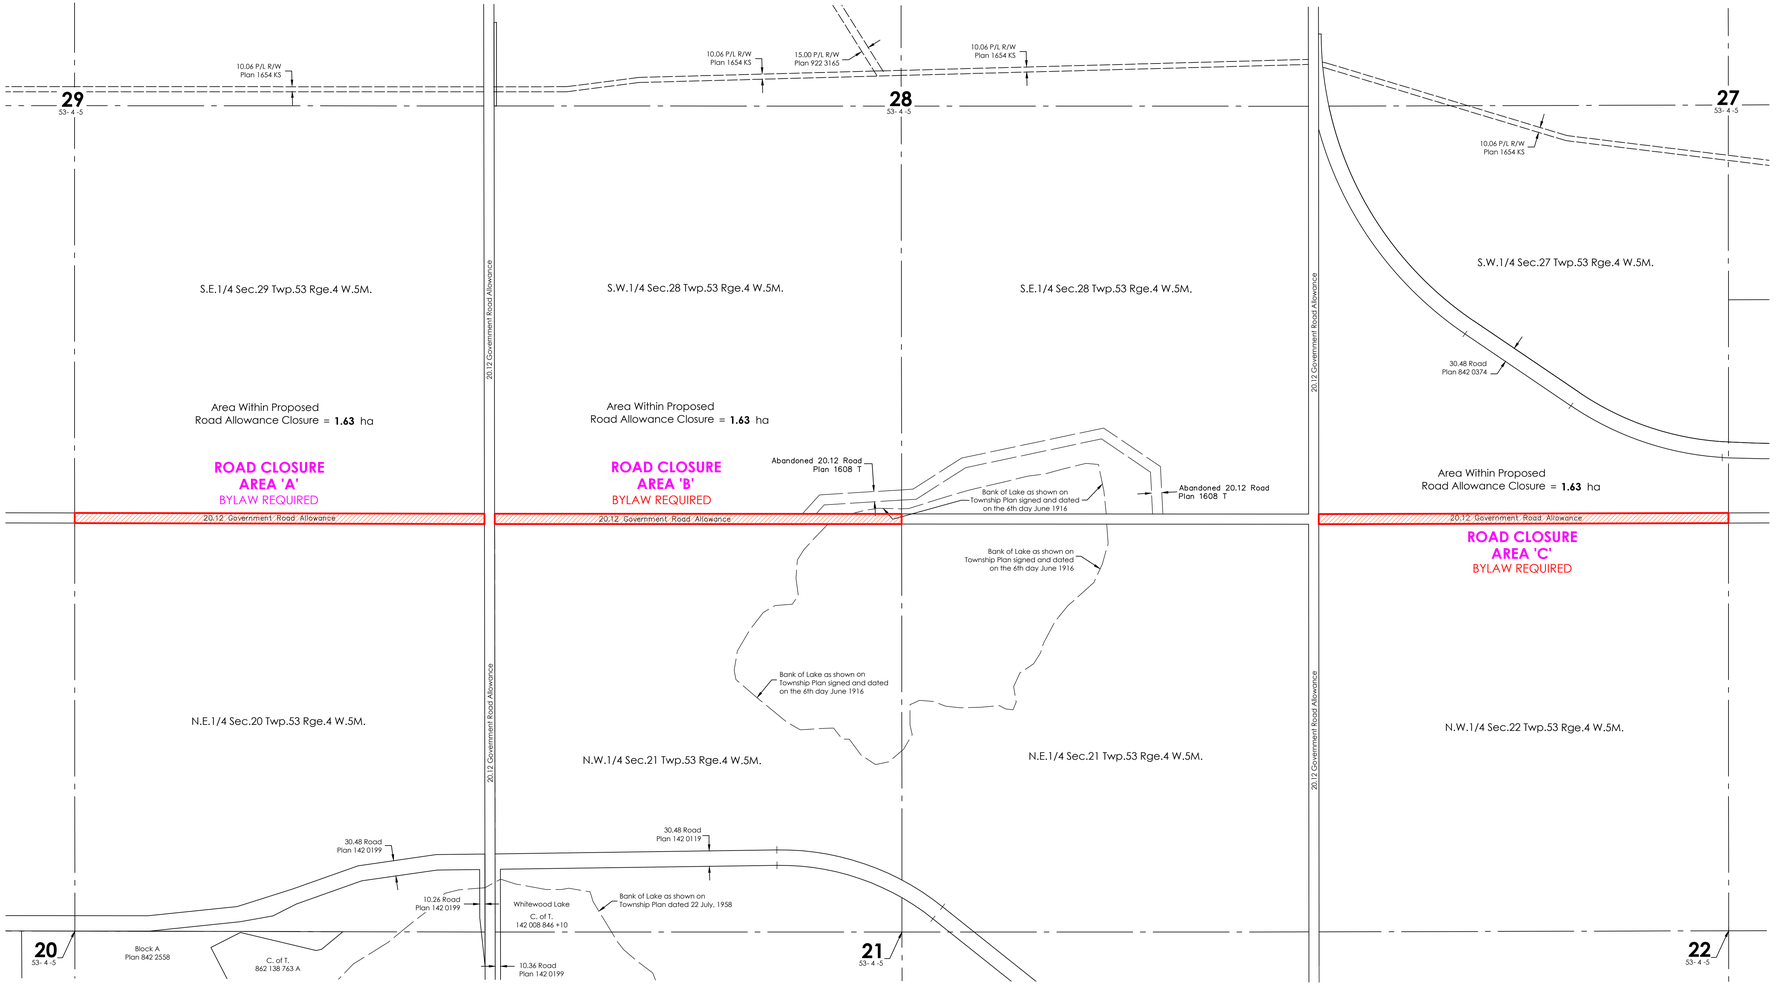

Registered Owner(s)

TRANSALTA CORPORATION

SURVEYOR:
VICTOR G. HUT A.L.S.

ALBERTA LAND SURVEYORS' ASSOCIATION
PERMIT NUMBER
P219
1146584 Alberta Ltd.
o/a
Millennium Geomatics

LEGEND

Government Road Allowances to be closed bounded thus:

C. of T.	Certificate of Title
calc.	Calculated
ha	Hectare
M.	Mound or Meridian
P/L	Pipeline
R/W	Right of Way
Rge.	Range
Sec.	Section
Twp.	Township

PARKLAND COUNTY

PLAN
SHOWING

ROAD CLOSURES

AFFECTING ROAD ALLOWANCES BETWEEN

N.E.1/4 SEC.20 AND S.E.1/4 SEC.29,
N.W.1/4 SEC.21 AND S.W.1/4 SEC.28,
AND
N.W.1/4 SEC.22 AND S.W.1/4 SEC.27,
TWP.53 RGE.4 W.5M.

PARKLAND COUNTY
ALBERTA

100 50 0 100 200 300 400 500 metres

Victor G. Hut, A.L.S.

Scale
1:5000

MILLENNIUM GEOMATICS
#300, 1400 – 1st Street SW Calgary AB T2R 0V8
Telephone: 403.270.9575
www.millgeo.com

Job No.: 17-00388
Ref:15-0174AT